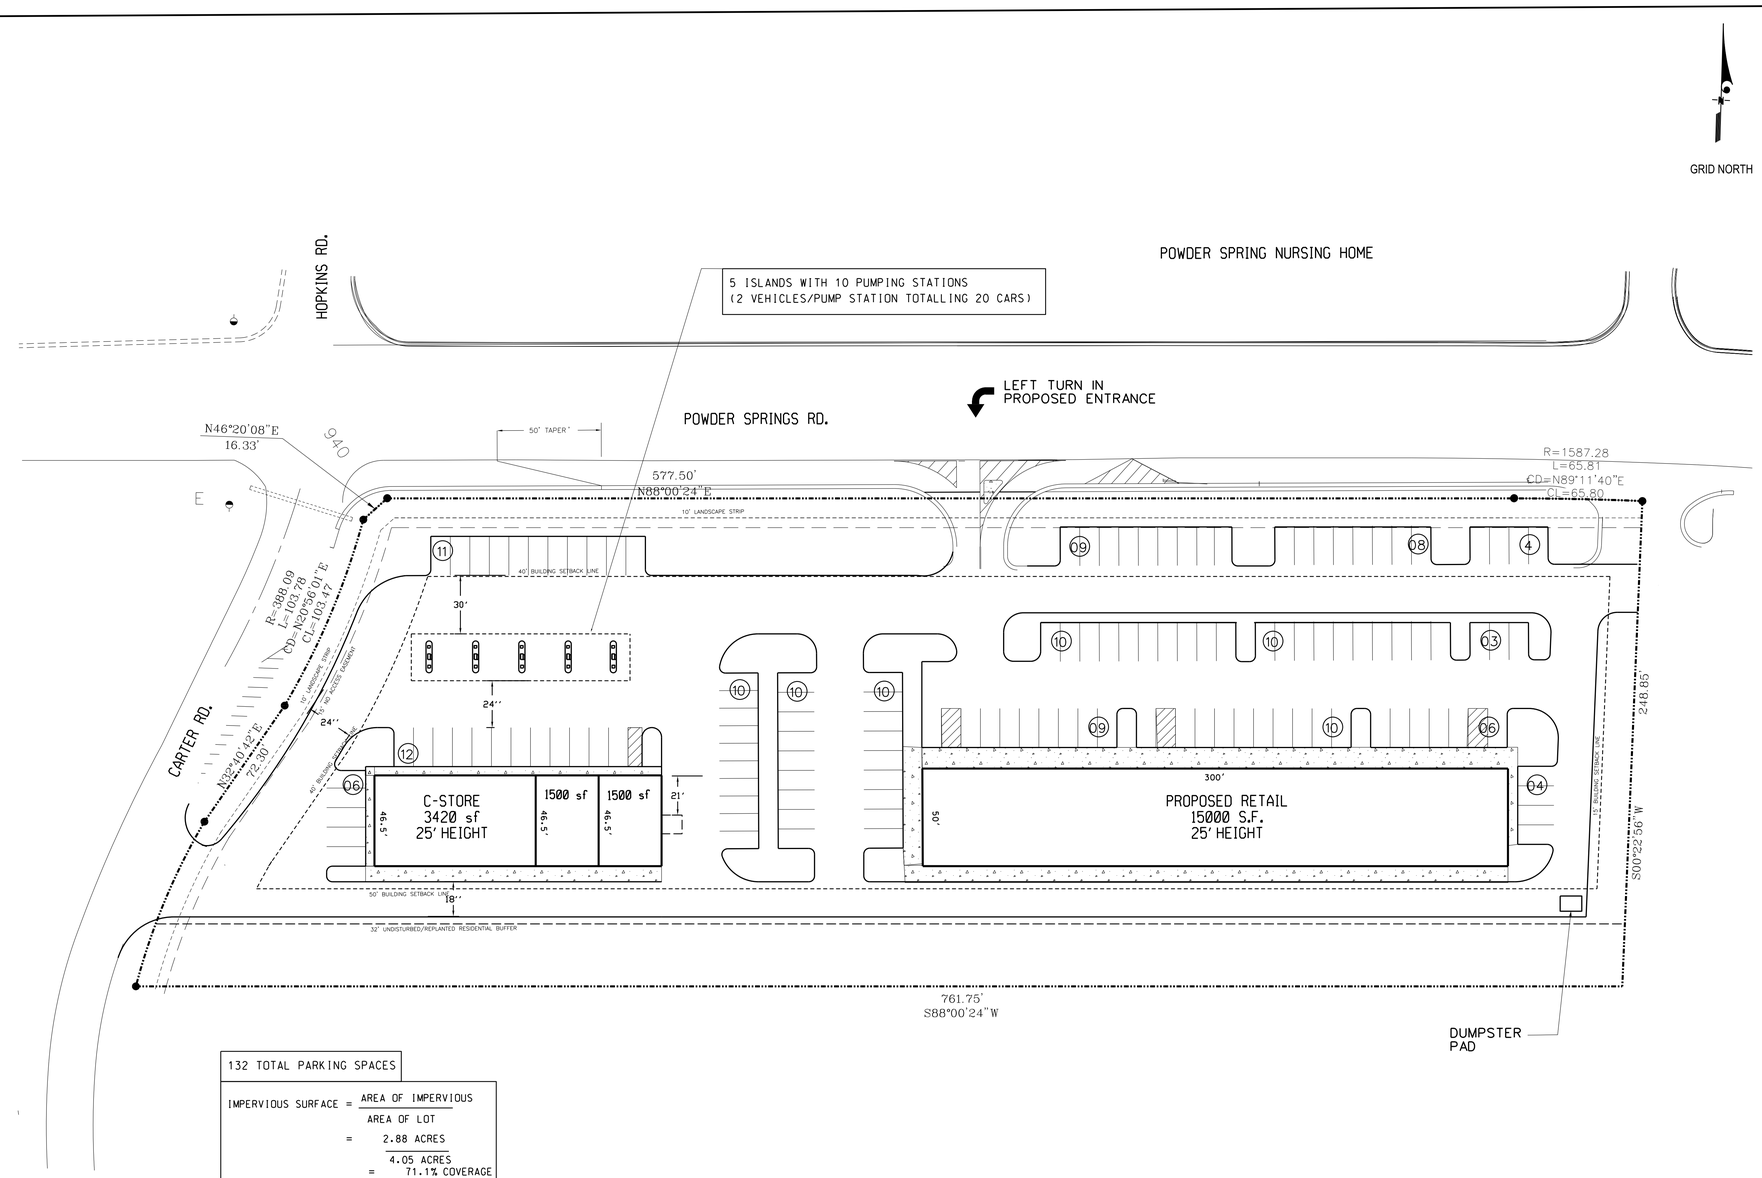

132 TOTAL PARKING SPACES

IMPERVIOUS SURFACE = AREA OF IMPERVIOUS / AREA OF LOT

= 2.88 ACRES / 4.05 ACRES

= 71.1% COVERAGE

FLOOR AREA RATIO = AREA OF BUILDING / AREA OF LOT

= (21,420 S.F.) X (TOTAL BLDG.) / (4.05 ACRES) X (43560 S.F./ACRE)

= 0.121

PREPARED BY

HAMMERTON VENTURES, LLC

529 Collier Rd.
ATLANTA, GEORGIA 30318
(404) 803-0424
VALERIE HAMMERTON, PE
VHAMMERTON@COMCAST.NET

OWNER

CLIENT

PROJECT

POWDER SPRINGS RD. & CARTER RD.

TASK

SITE PLAN

PROJECT INFORMATION

Project Name

Project Number

Project Address

Lot No., Block, Unit

Land Lot No. (s), District, Section

Tax Parcel

CITY OF POWDER SPRINGS

City, County, State

No.	REVISION	DATE

VLH DESIGN

VLH DRAWN

JJH CHECKED

DATE

SCALE

1 OF 1

SHEET

PROJECT No.