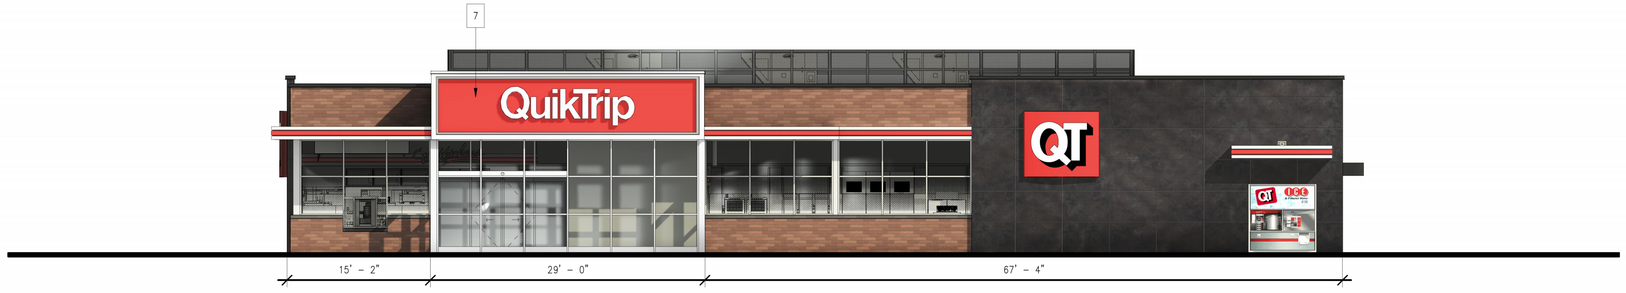

FRONT ELEVATION 1/8" : 1'-0"

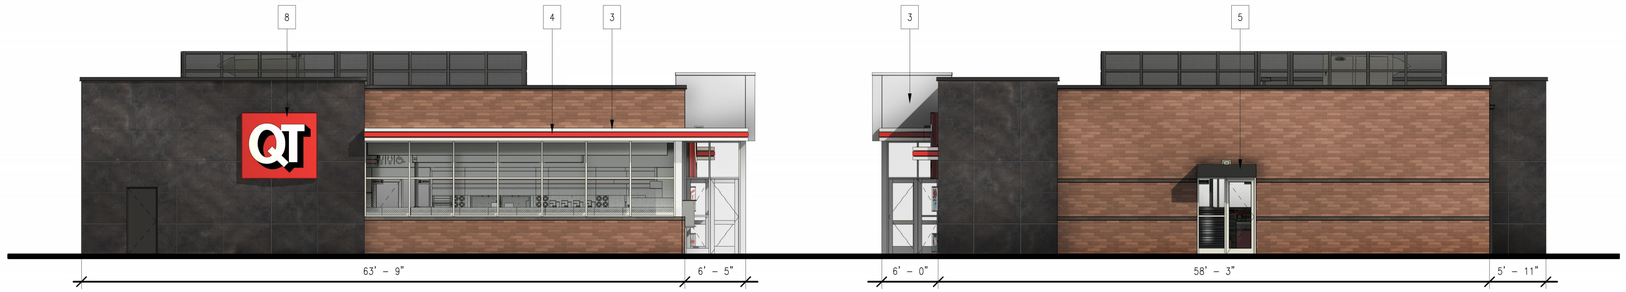

LEFT ELEVATION 1/8" : 1'-0"

RIGHT ELEVATION 1/8" : 1'-0"

REAR ELEVATION 1/8" : 1'-0"

FINISH SCHEDULE

#	FINISH	MANUFACTURER	SPECIFICATION
1	BRONZESTONE	INTERSTATE BRICK	ATLAS STRUCTURAL BRICK
2	MIDNIGHT	INTERSTATE BRICK	ATLAS STRUCTURAL BRICK
3	BRUSHED ALUMINUM	REYNOBOND	FASCIA
4	RED POLYCARBONATE	ALLEN INDUSTRIES	ILLUMINATED BAND
5	QT BROWN	LANE	METAL/PAINT
6	BLACK	ALL COURT FABRICS	POLYPRO MESH
7	CL-60R	ALLEN INDUSTRIES	SIGNAGE
8	IDB-56	ALLEN INDUSTRIES	ILLUMINATED SIGNAGE
9	OSSIDO NERO	CROSSVILLE	EXTERIOR TILE

QuikTrip

PROTOTYPE	
ISSUE DATE	02/04/25
DRAWN BY	JTC
PHASE	

DOCUMENT TYPE
SCHEMATIC

STORE TYPE
G4
SUB TYPE

BUILDING ELEVATIONS

SHEET TITLE:

BUILDING ELEVATIONS

SHEET NUMBER:

BE001