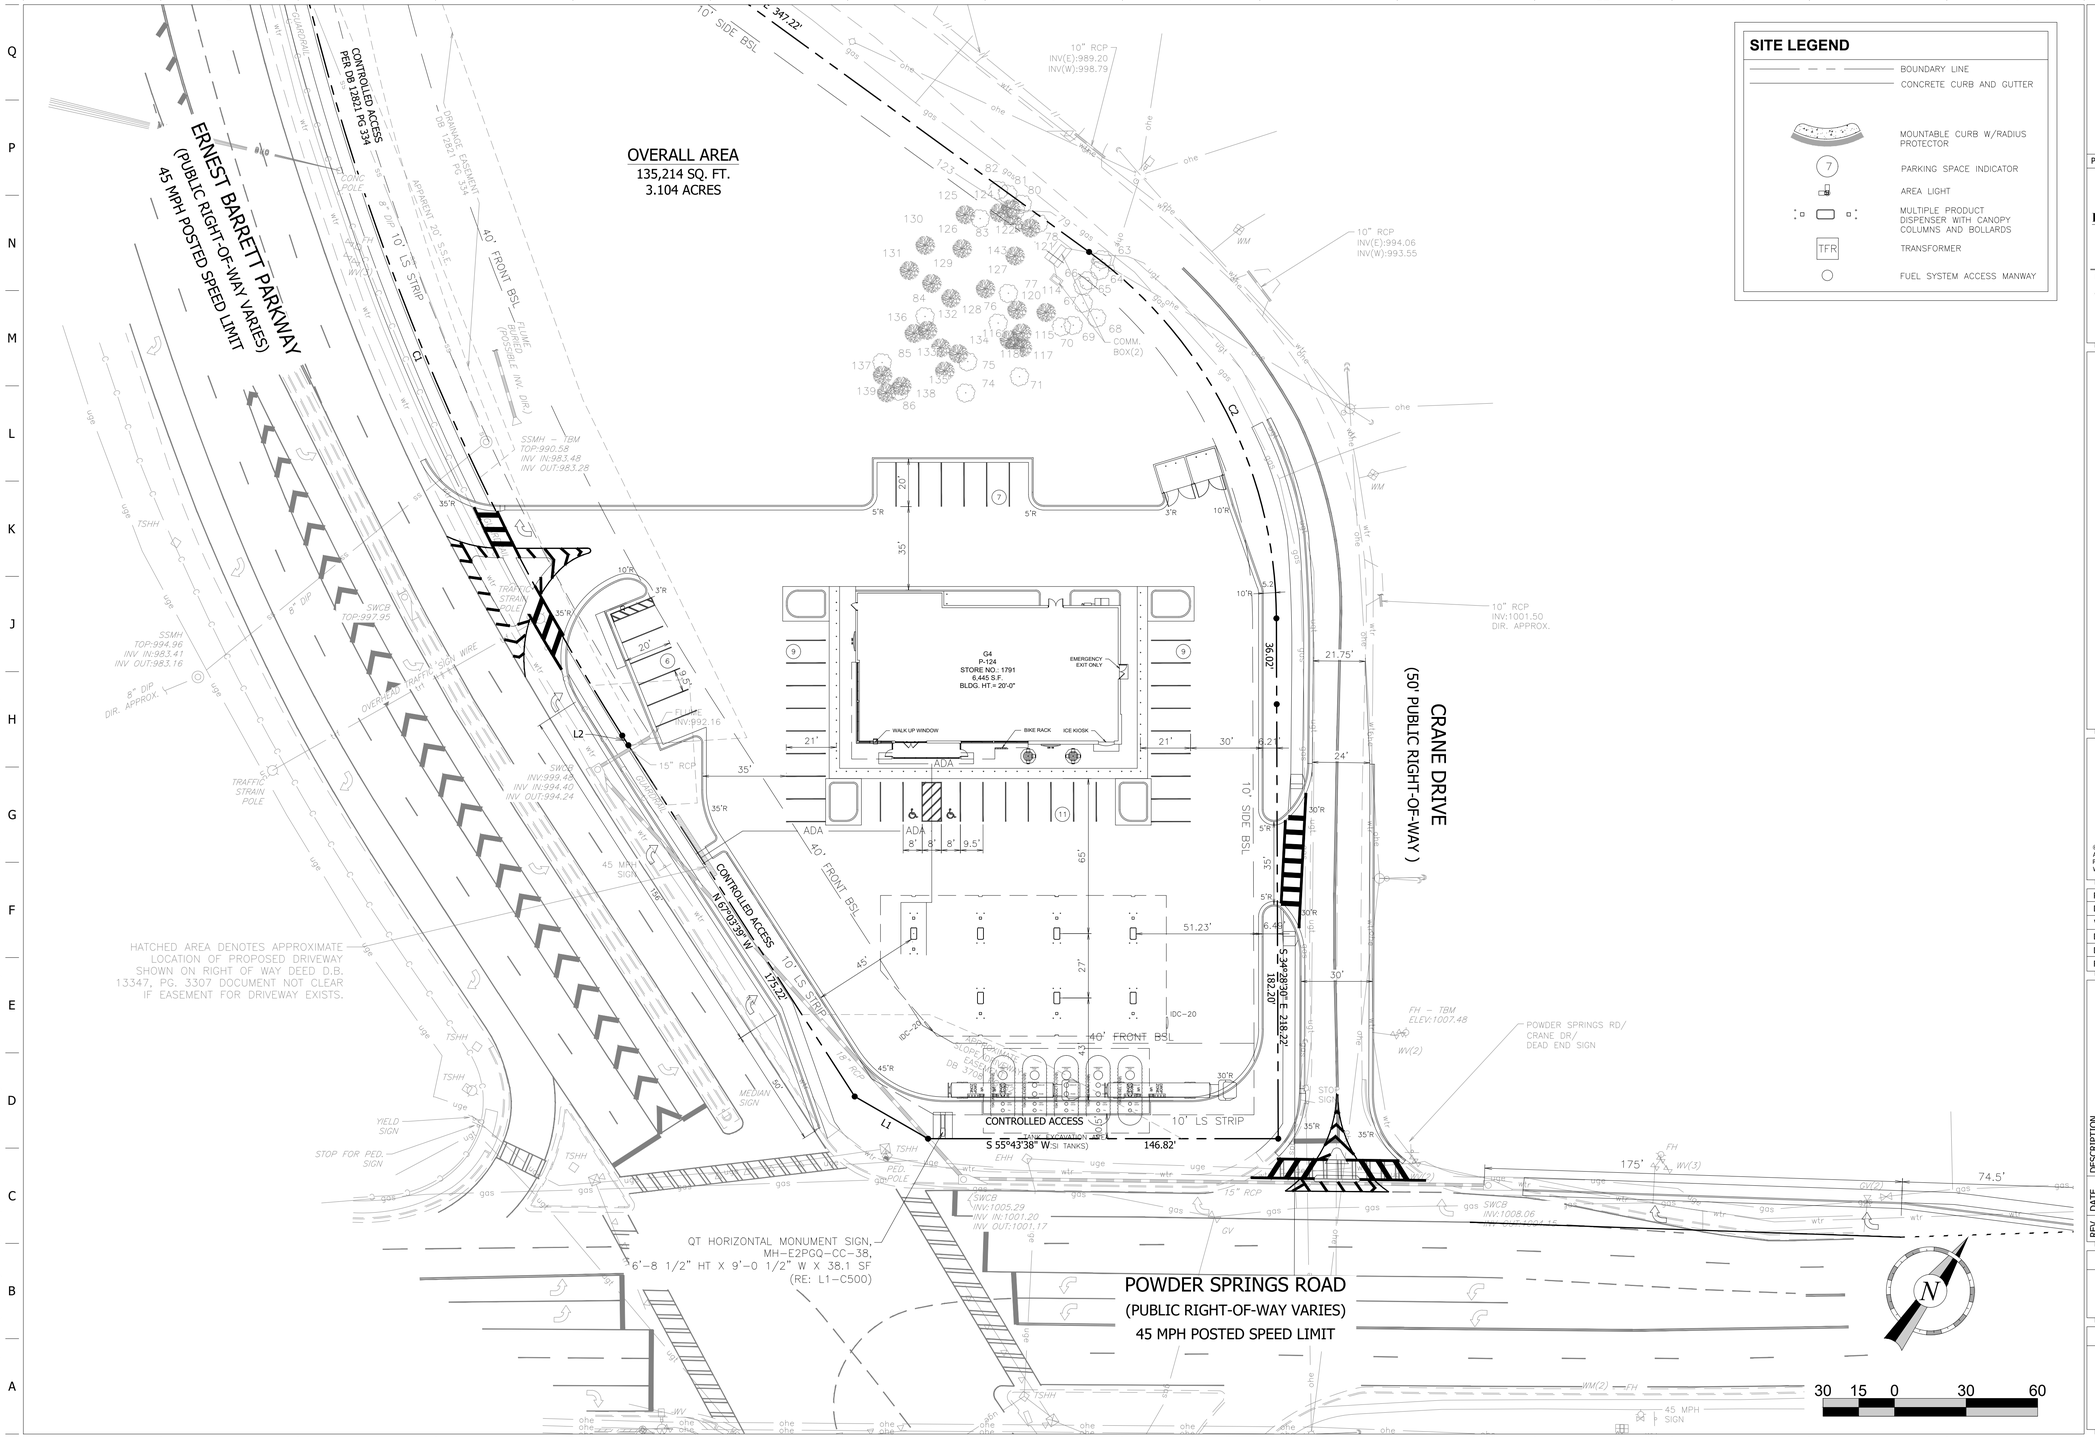

SITE LEGEND

- BOUNDARY LINE
- CONCRETE CURB AND GUTTER
- MOUNTABLE CURB W/RADIUS PROTECTOR
- PARKING SPACE INDICATOR
- AREA LIGHT
- MULTIPLE PRODUCT DISPENSER WITH CANOPY COLUMNS AND BOLLARDS
- TRANSFORMER
- FUEL SYSTEM ACCESS MANWAY

PROJECT NO.:039.058

FALCON DESIGN 20 YEARS

ENGINEERING PLANNING CONST. MGMT.
SURVEYING LANDSCAPE ARCHITECTURE

500 PIRKLE FERRY RD.
SUITE C
CUMMING, GA 30040
Ph. (678) 807-7100
www.fdc-llc.com

QuikTrip No. 1791

2650 POWDER SPRINGS ROAD
MARIETTA, GEORGIA 30064

© COPYRIGHT QUIKTRIP CORPORATION 2011
ANY UNAUTHORIZED USE, REPRODUCTION, PUBLICATION, DISTRIBUTION, OR SALE IN WHOLE OR IN PART, IS STRICTLY FORBIDDEN.

PROTOTYPE: P-120 (11/15/24)
DIVISION:
VERSION: 001
DESIGNED BY:
DRAWN BY:
REVIEWED BY:

REV	DATE	DESCRIPTION

ORIGINAL ISSUE DATE:

SHEET TITLE:
SITE (PRELIM)

SHEET NUMBER:
2

FILE LOCATION:A:\QuikTrip\1791\Engineering\DWG\07-1791 Civil (P-125).dwg TAB NAME:Site (Prelim) USER:Shoyes SAVED:4/10/2026 1:42 PM PLOTTED:4/10/2026 1:43 PM