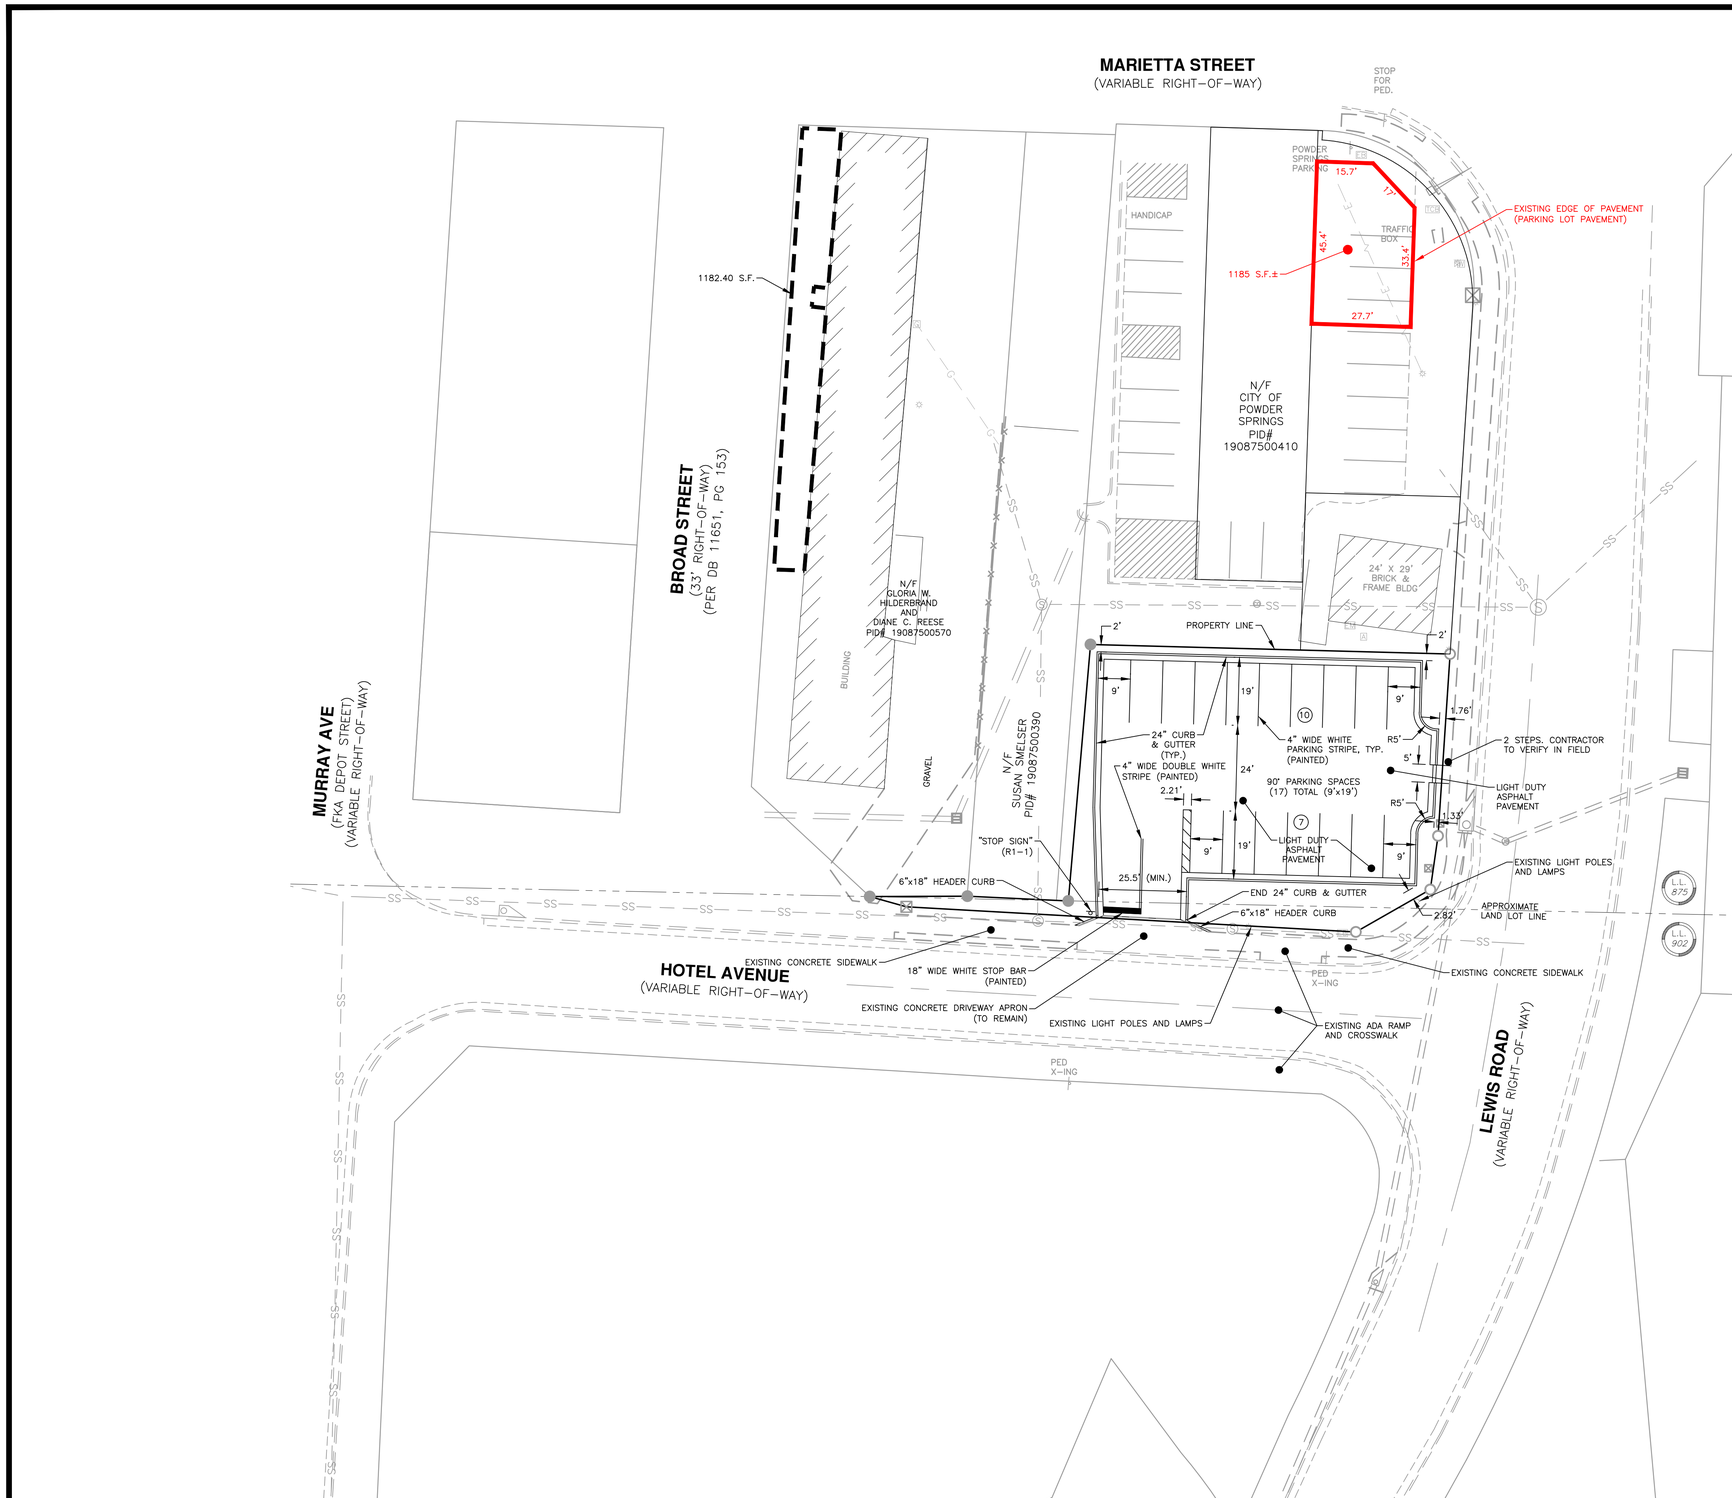

SITE DATA

PROPOSED PROJECT DATA

1. SITE AREA: 0.177± AC., DISTURBED AREA: 7,721 S.F., 0.177 ACRES
2. OWNER: CITY OF POWDER SPRINGS
3. INTENDED CONSTRUCTION ACTIVITIES: CONSTRUCT PARKING LOT
4. PARKING SPACES DATA: PROPOSED PARKING SPACES = 17 (9'x19')

GEORGIA811 Utilities Protection Center, Inc
Know what's below. Call before you dig.

N

20 0 20 40 60
SCALE IN FEET

CROY
200 NORTH COBB PARKWAY, BLDG. 400, SUITE 413
MARIETTA, GA 30062
PHONE: (770) 971-5407 FAX: (770) 971-0620

THESE PLANS AND DRAWINGS ARE NOT TO BE REPRODUCED, CHANGED OR COPIED IN ANY FORM OR MANNER WHATSOEVER WITHOUT FIRST OBTAINING THE EXPRESS WRITTEN PERMISSION AND CONSENT OF CROY ENGINEERING, LLC, NOR ARE THEY TO BE ASSIGNED TO ANY PARTY WITHOUT WRITTEN PERMISSION AND CONSENT.

Plot Scale: 1"=20'. Drawing Rotation: 0.0°. Plot Style: Design_color.ctb. Plotted By: Tom Stone on 8/12/2019, 1:02 PM

CITY OF POWDER SPRINGS

HOTEL AVE., JACKSON WAY EXT., & MURRAY AVE.
PARKING LAYOUT PLANS
LAND LOT(S) 875 & 902
OF THE 5TH DISTRICT, 2ND SECTION
CITY OF POWDER SPRINGS, COBB COUNTY, GEORGIA

NOT ISSUED FOR CONSTRUCTION

NO.	REVISION REFERENCE	DATE
---	---	---

SEAL

GEORGIA REGISTERED No. 031264 PROFESSIONAL ENGINEER KELLY KNETZGER

GSWCC CERT #14353

SHEET TITLE
SITE PLAN, HOTEL AVENUE

DRAWN BY	CHECKED BY
TES	KAK
SCALE	ISSUE DATE
1"=20'	05/01/2019

PROJECT NUMBER
1476.08

DRAWING NUMBER
C-300

SHEET 8 of 17

Drawing Location: P:\Marietta\1476 City of Powder Springs\1476.008 Hotel Ave Parking Lot\Engineering\Design\1476.008 Plan-Hotel.dwg