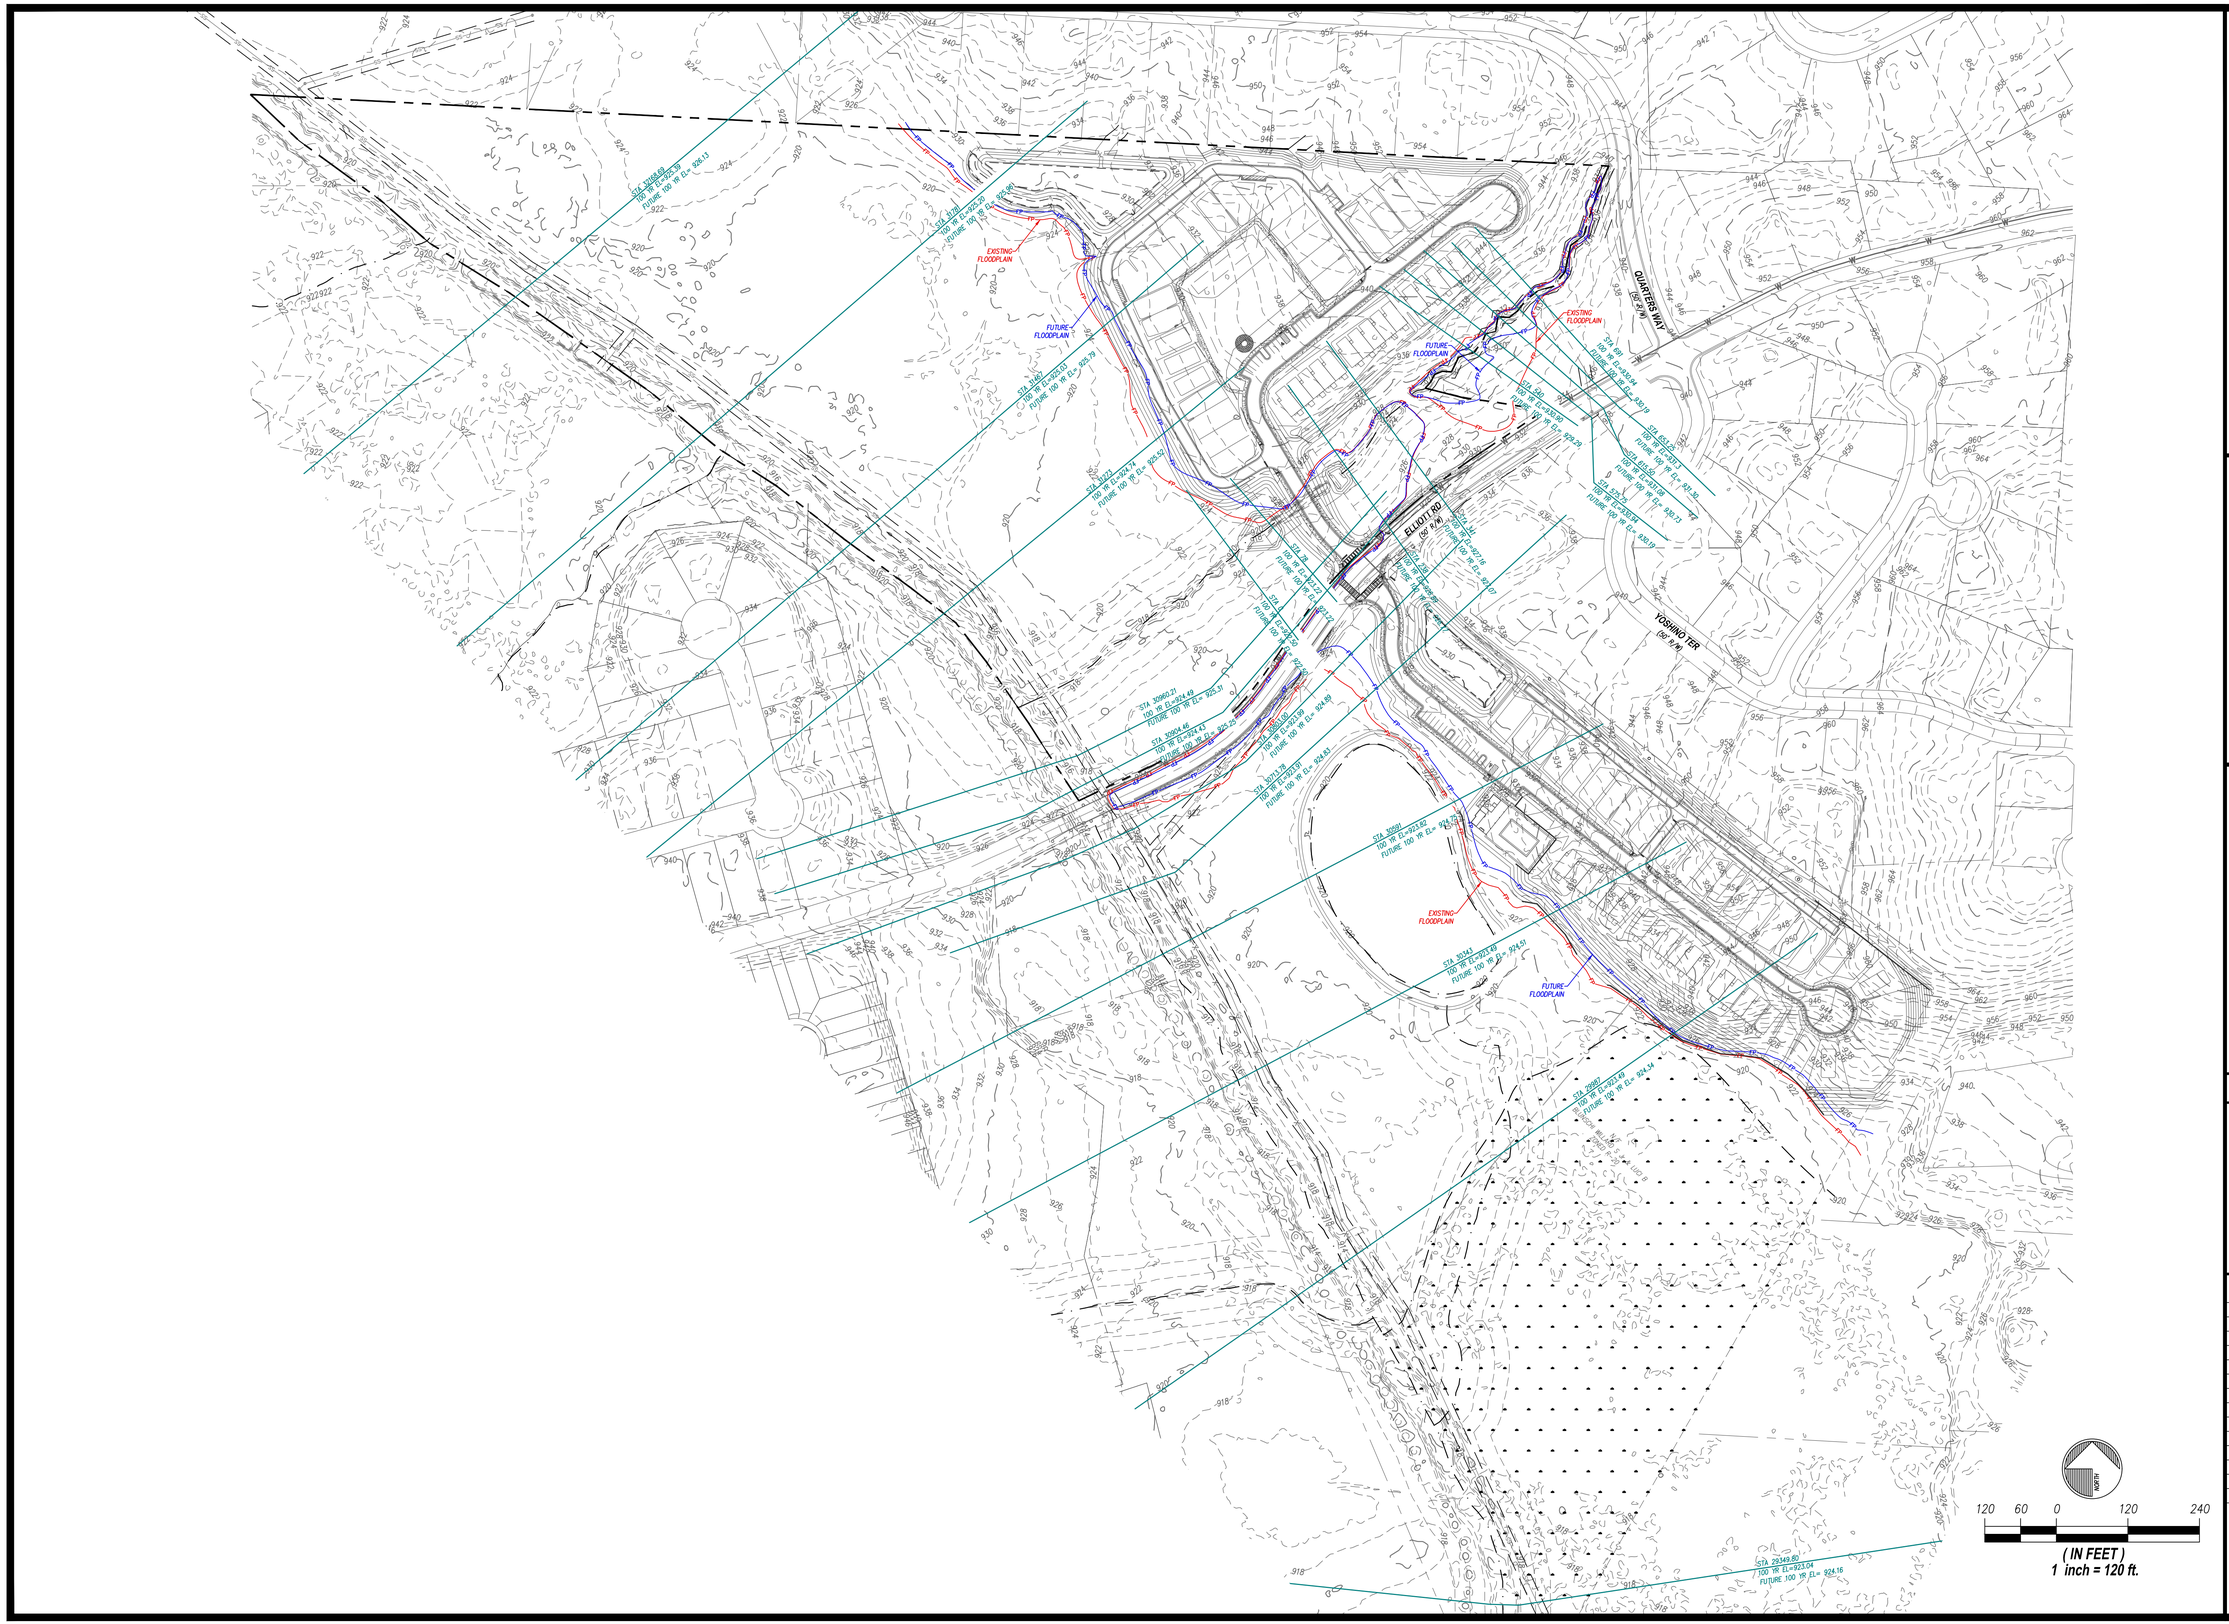

RIDGE PLANNING AND ENGINEERING®
6234 OLD HIGHWAY 5
SUITE D9-250 · WOODSTOCK, GA 30188
OFFICE 770.938.9000

CONSTRUCTION PLANS

ELLIOTT GREEN NORTH

LAND LOTS 660 & 661
19TH DISTRICT, 2ND SECTION
CITY OF POWDER SPRINGS, GEORGIA

OWNER/DEVELOPER

TRATON HOMES
720 KENNESAW AVENUE
MARIETTA, GEORGIA 30060
PHONE: 678.303.2134

REVISIONS

FLOODPLAIN
MANAGEMENT PLAN

1.0

24003 FLOODPLAIN.DWG 03/10/25

Copyright © 2025